




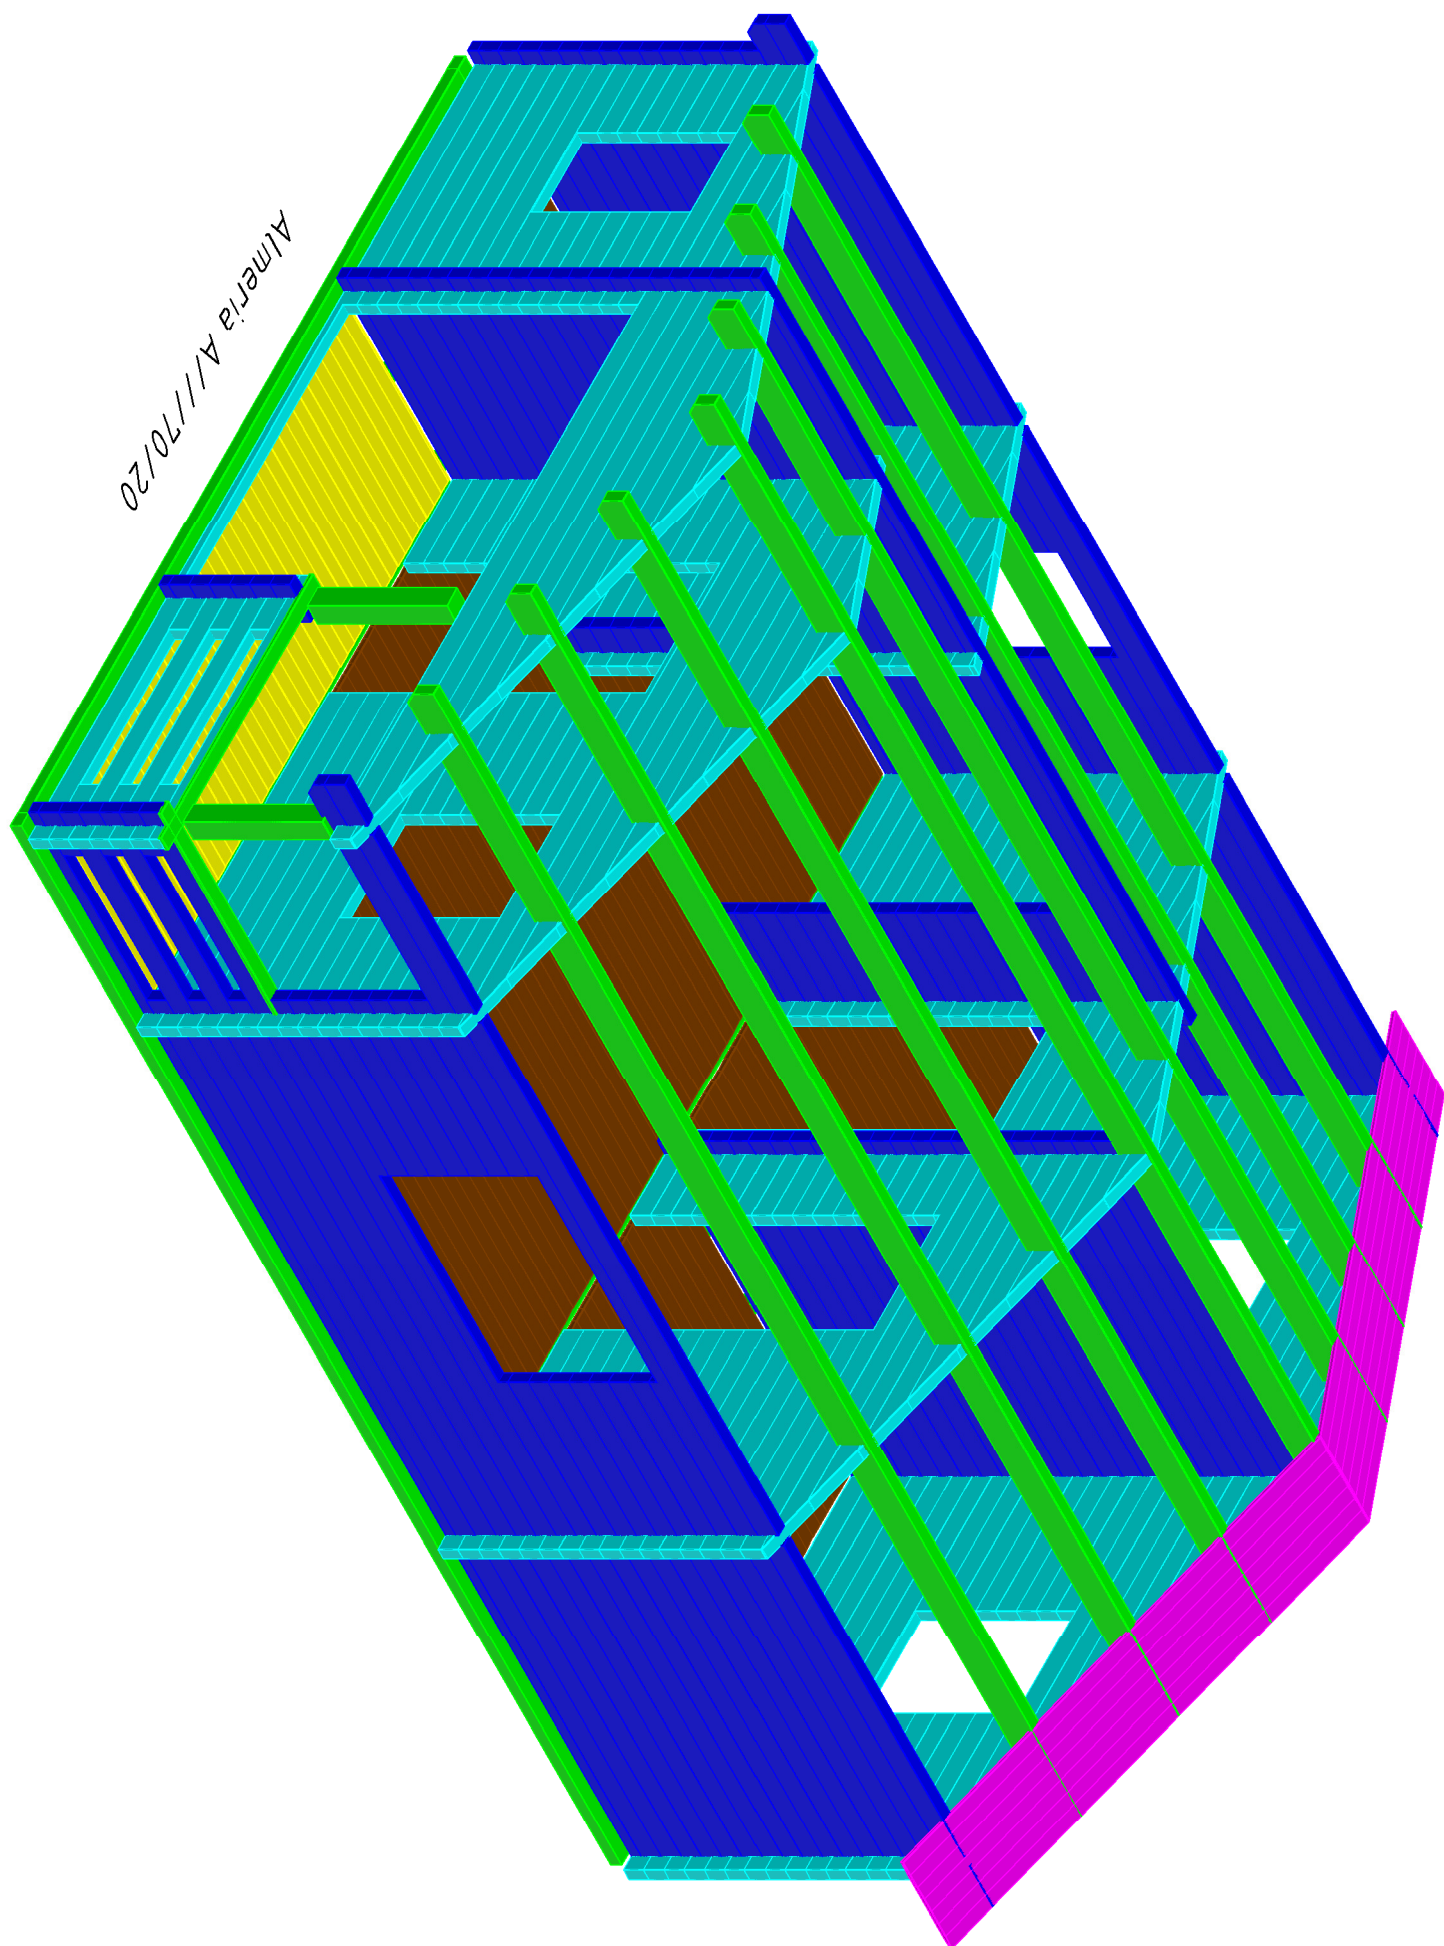



Almeria A/1/70/20

Almeria A///70/20

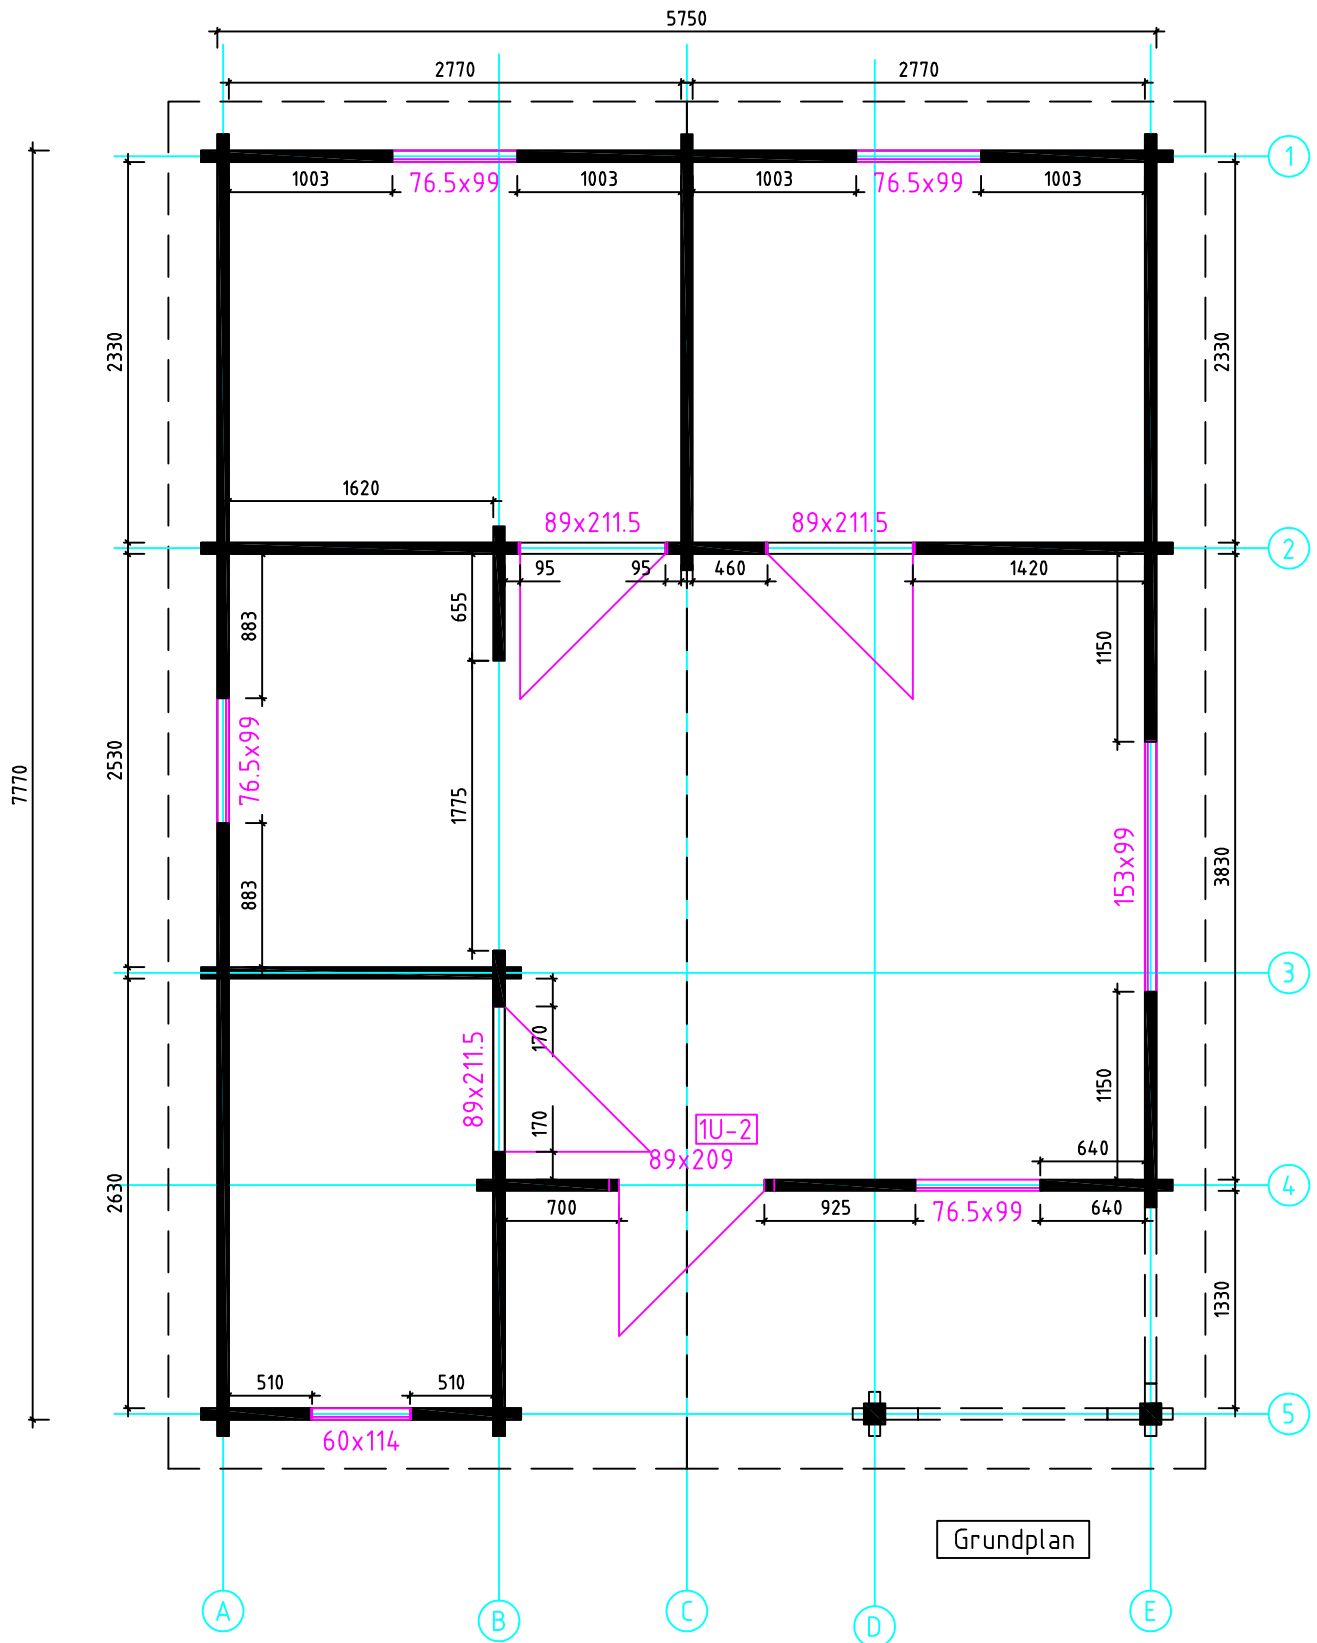


Almeria A///70/20

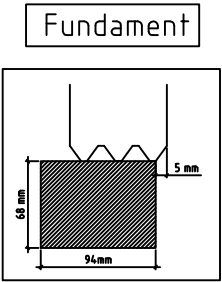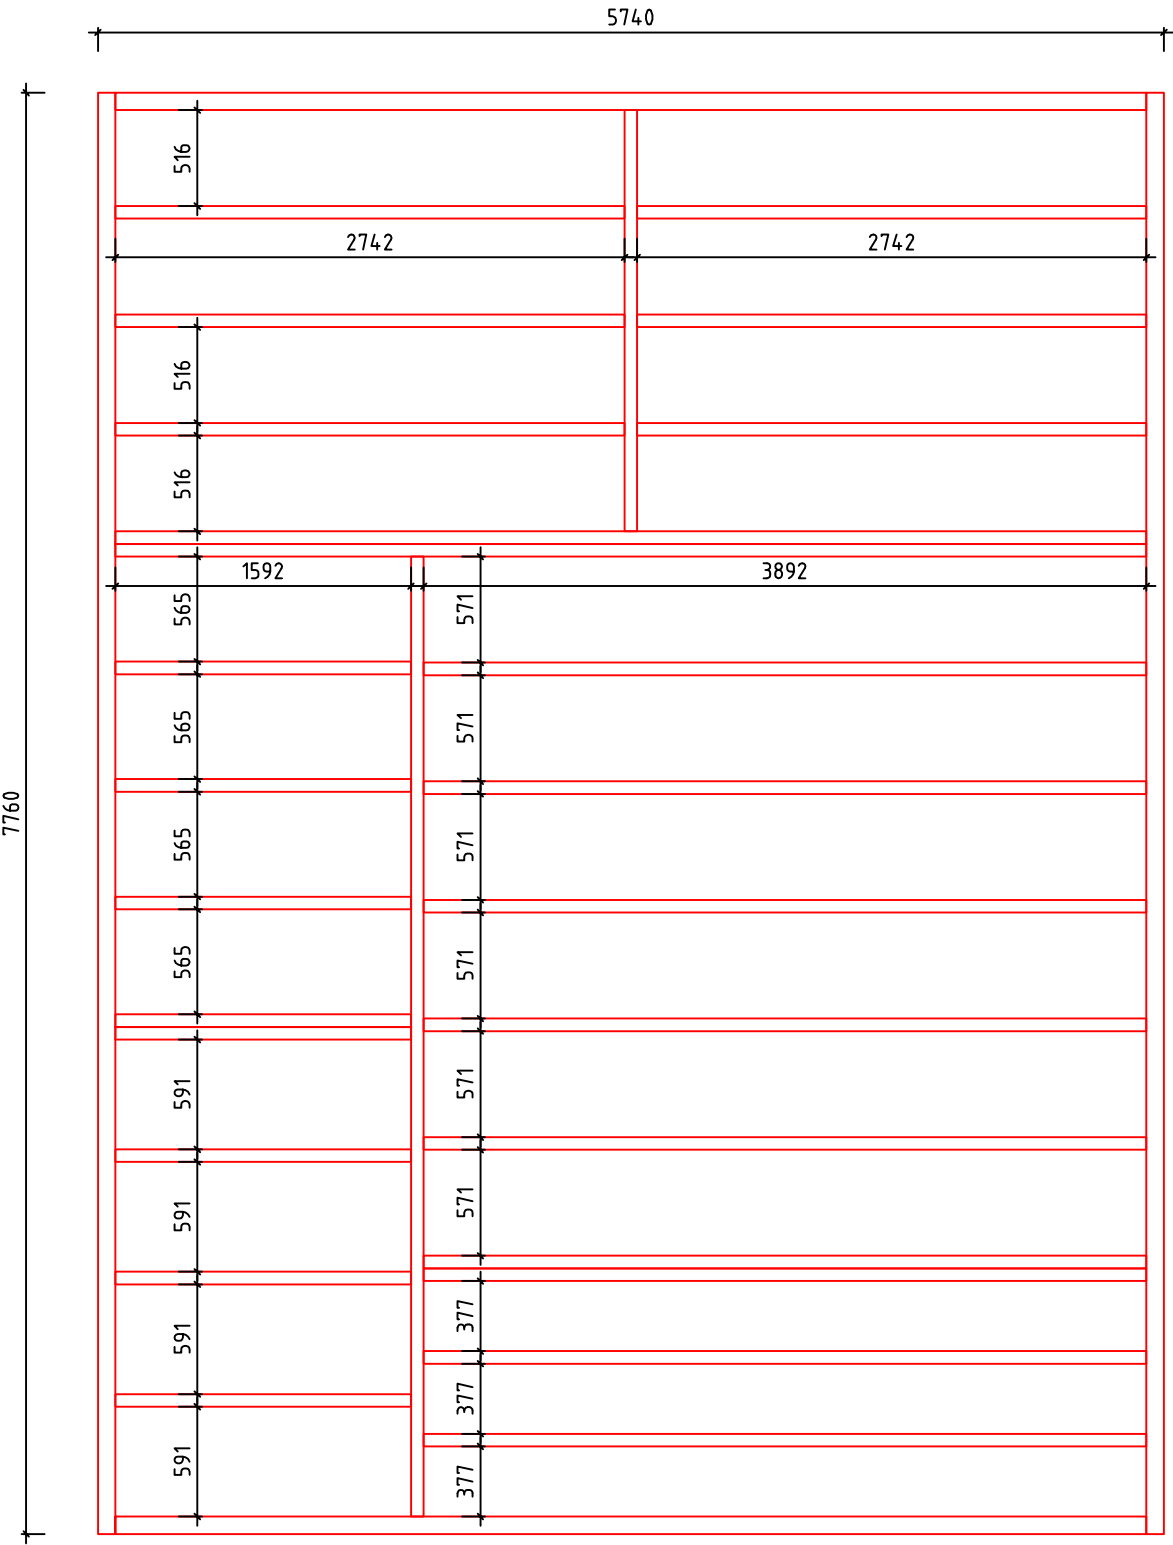


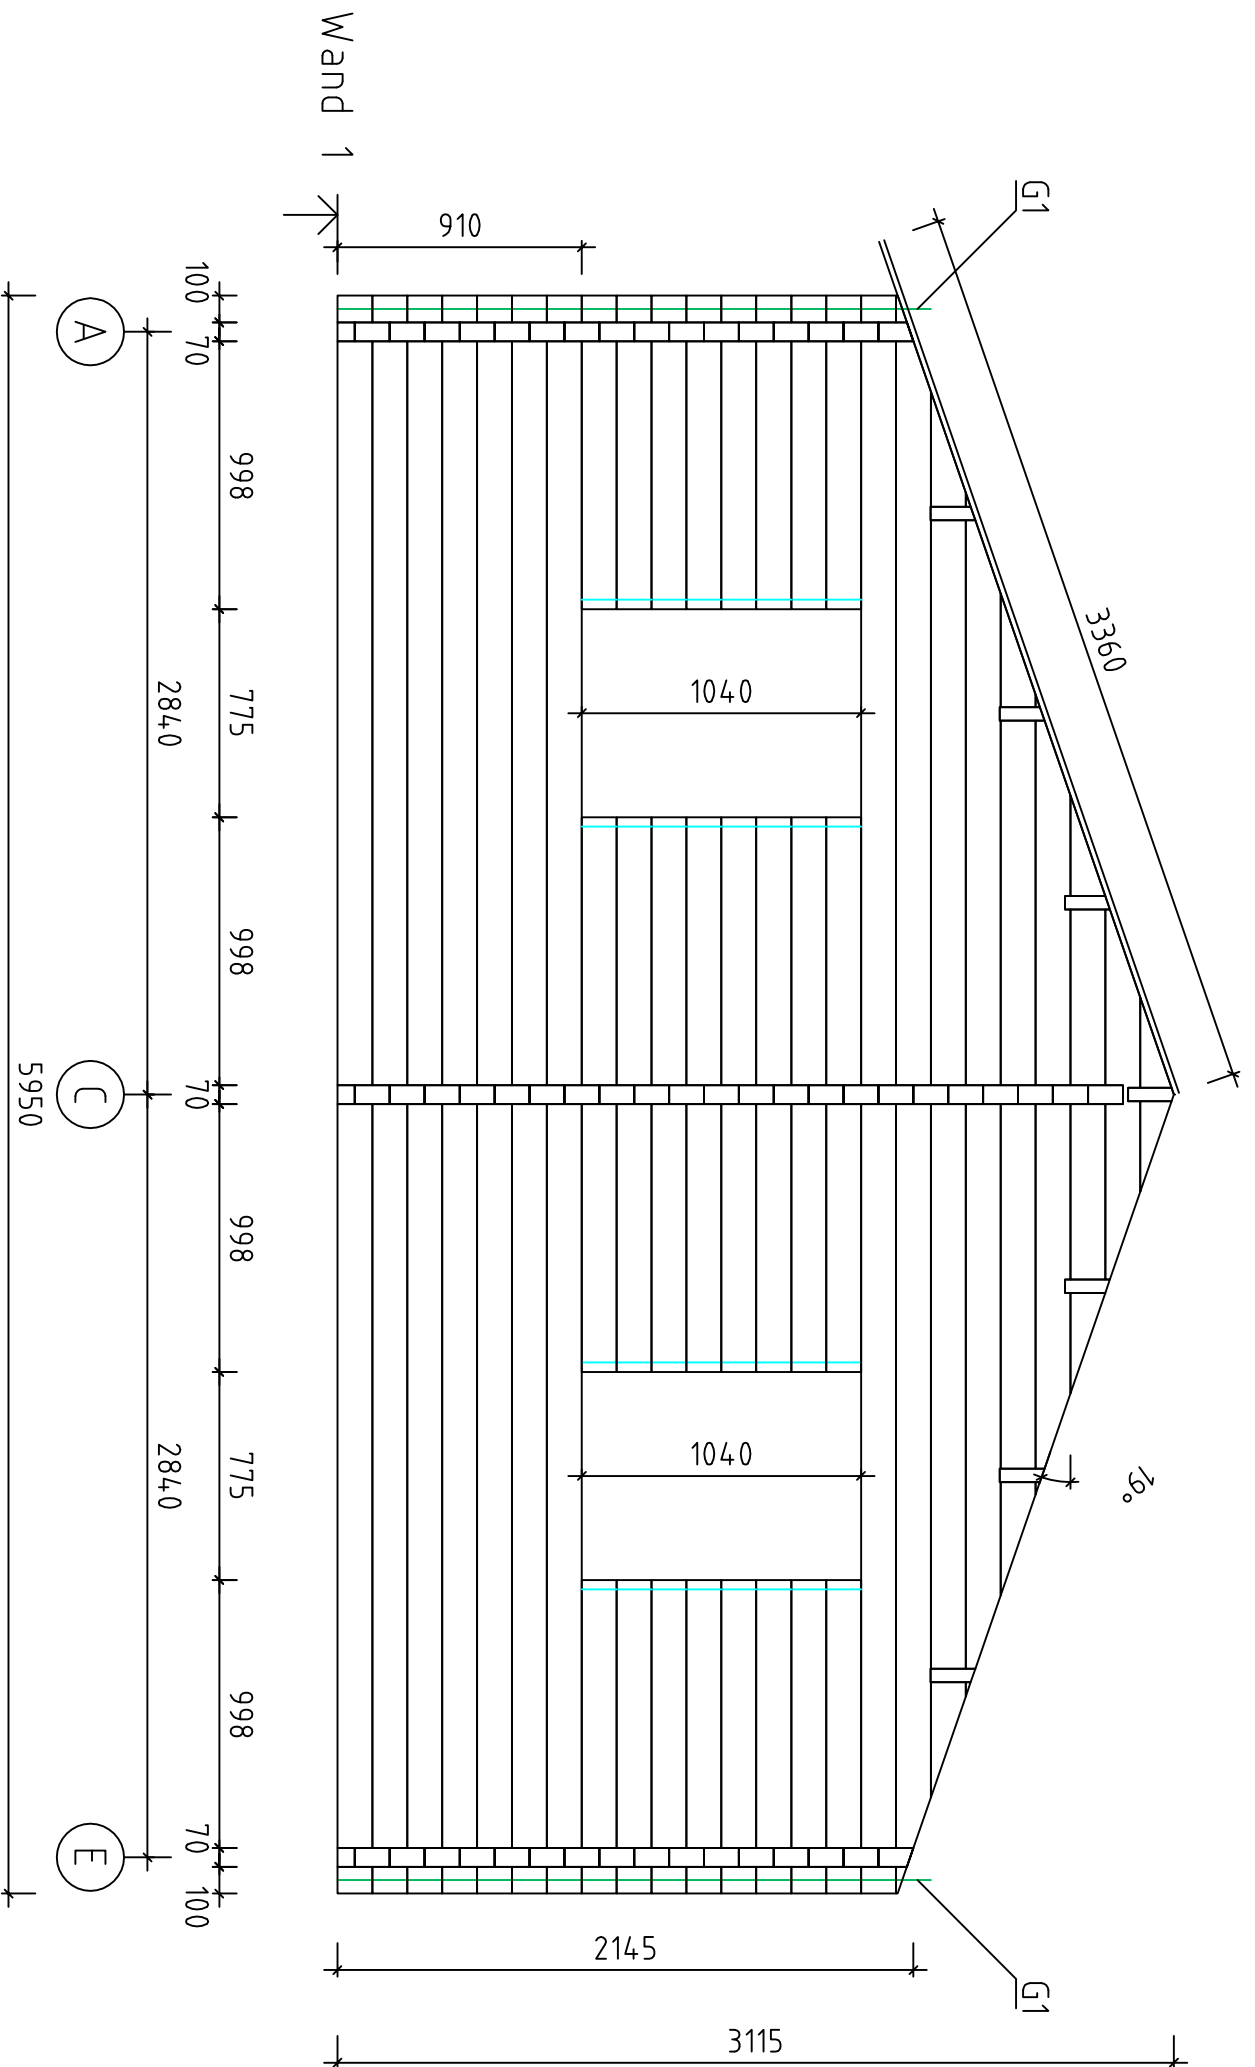


Almeria A///70/20

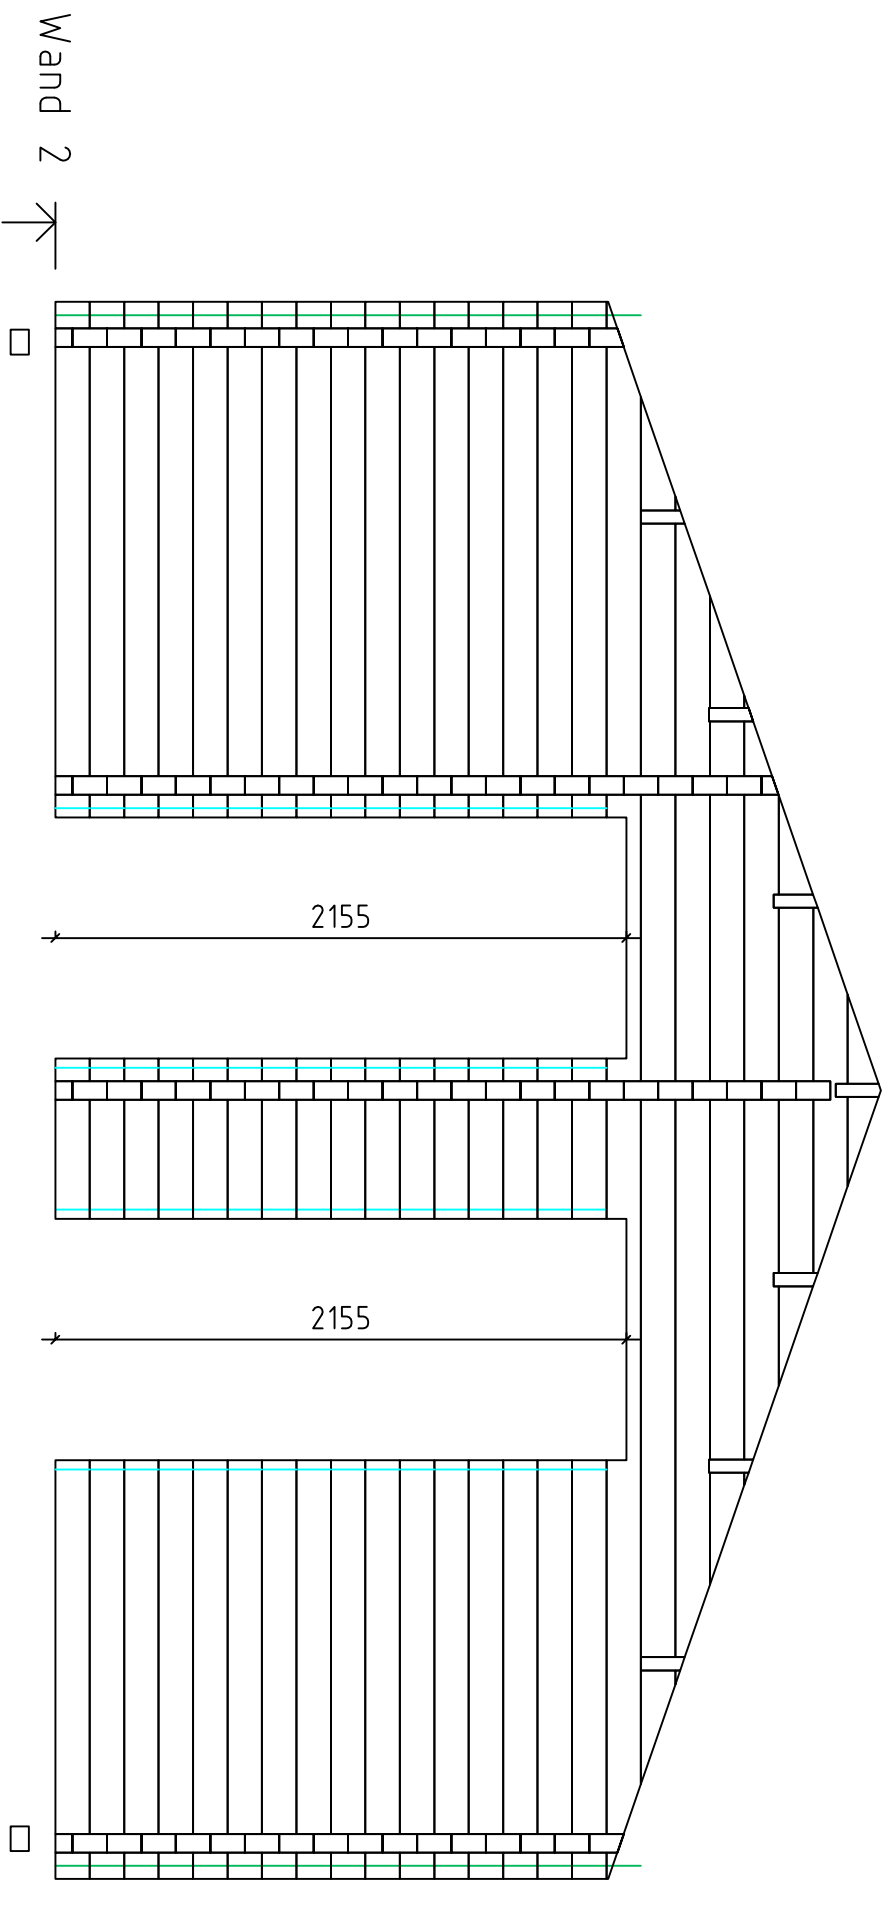


Almería A//70/20

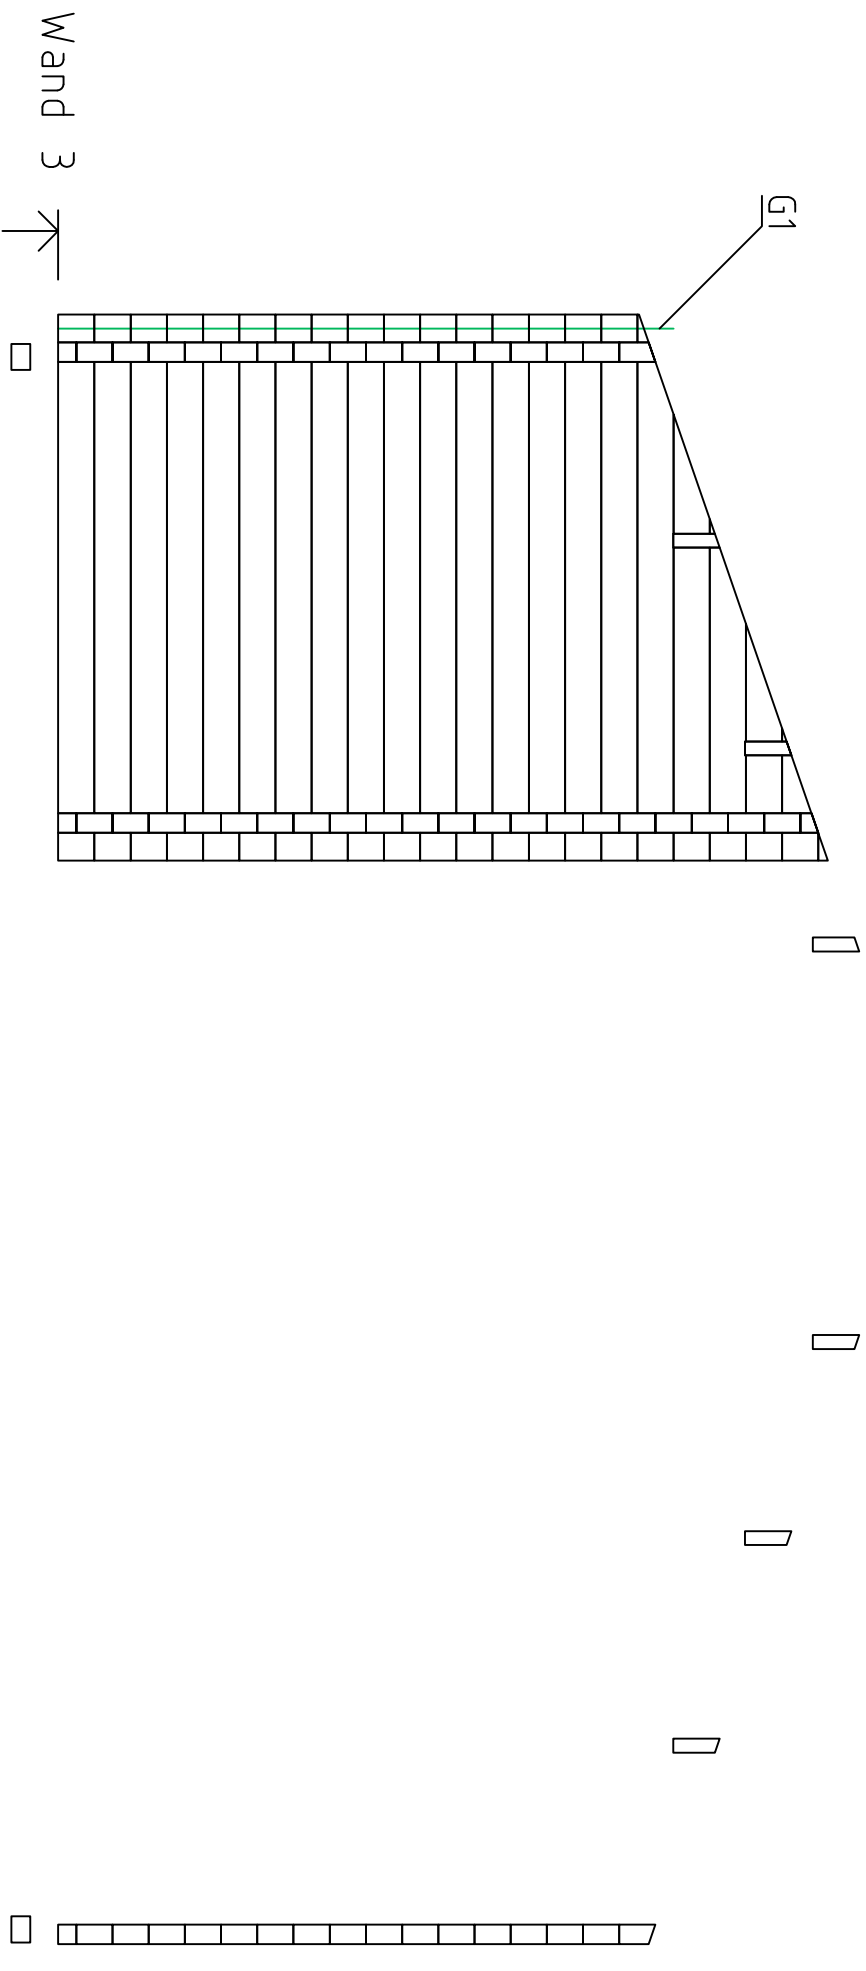


Almeria A///70/20

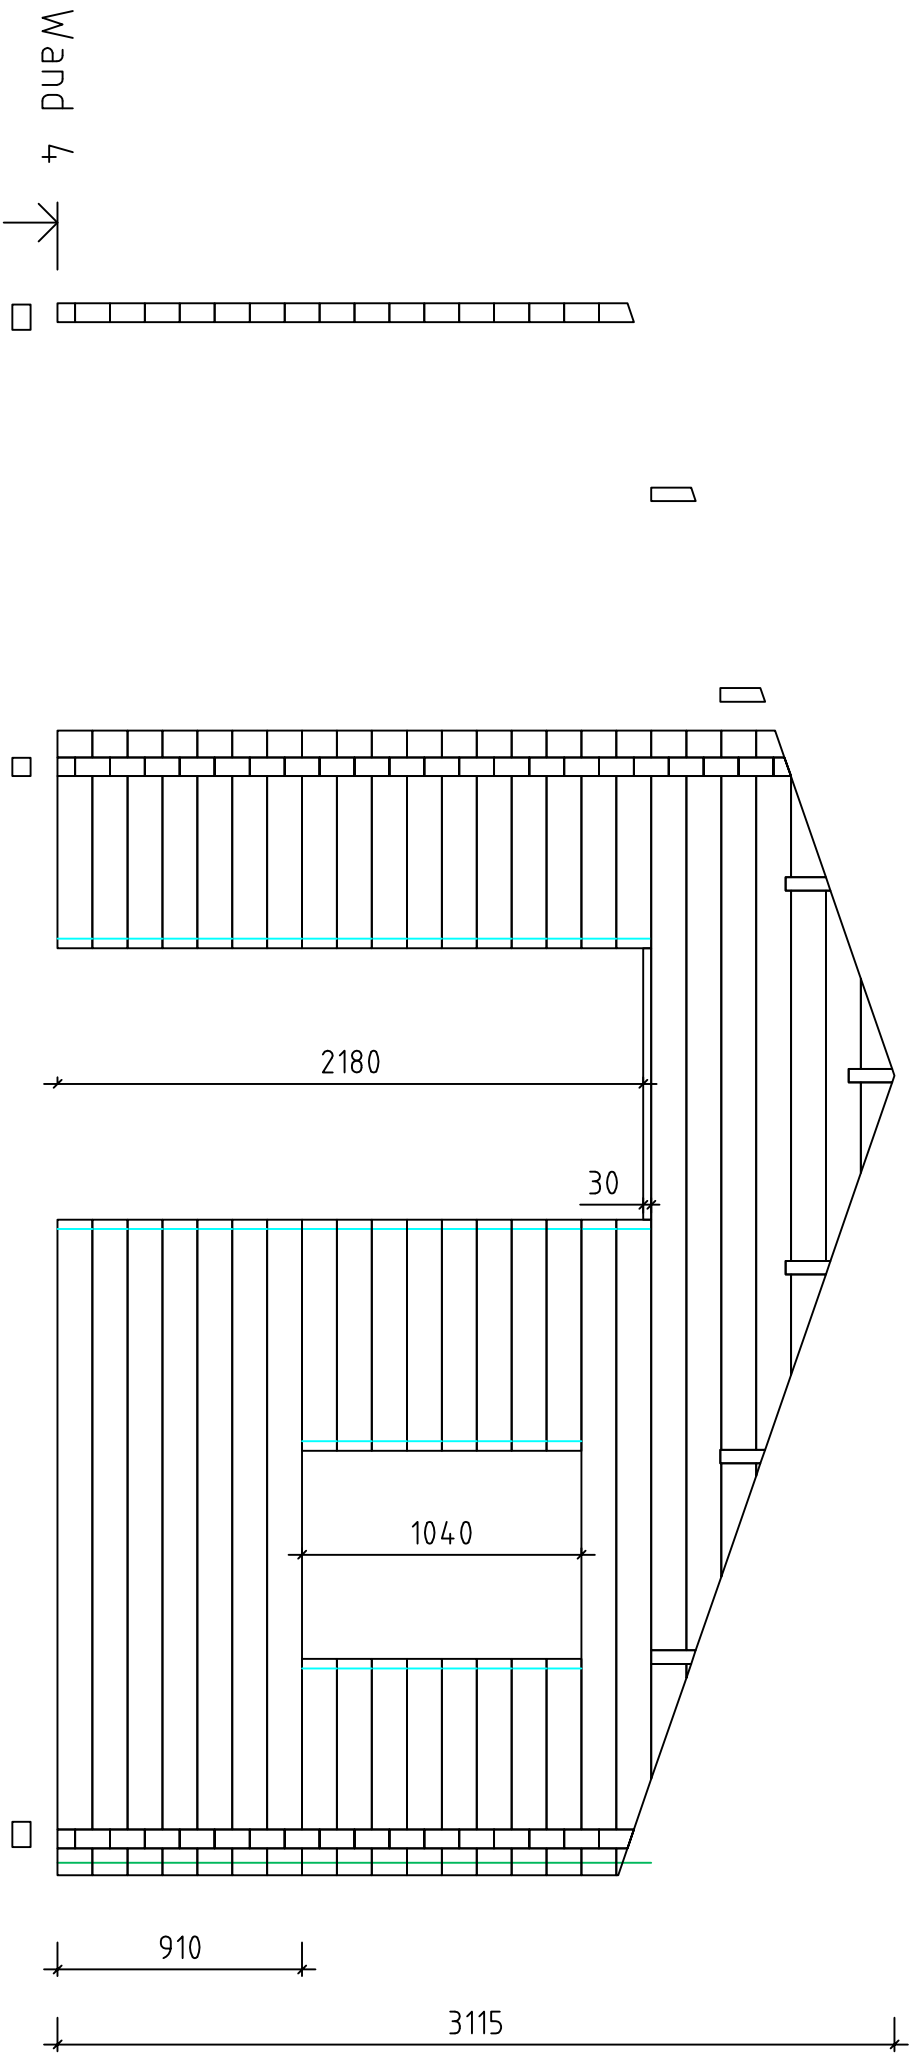



Almeria A///70/20

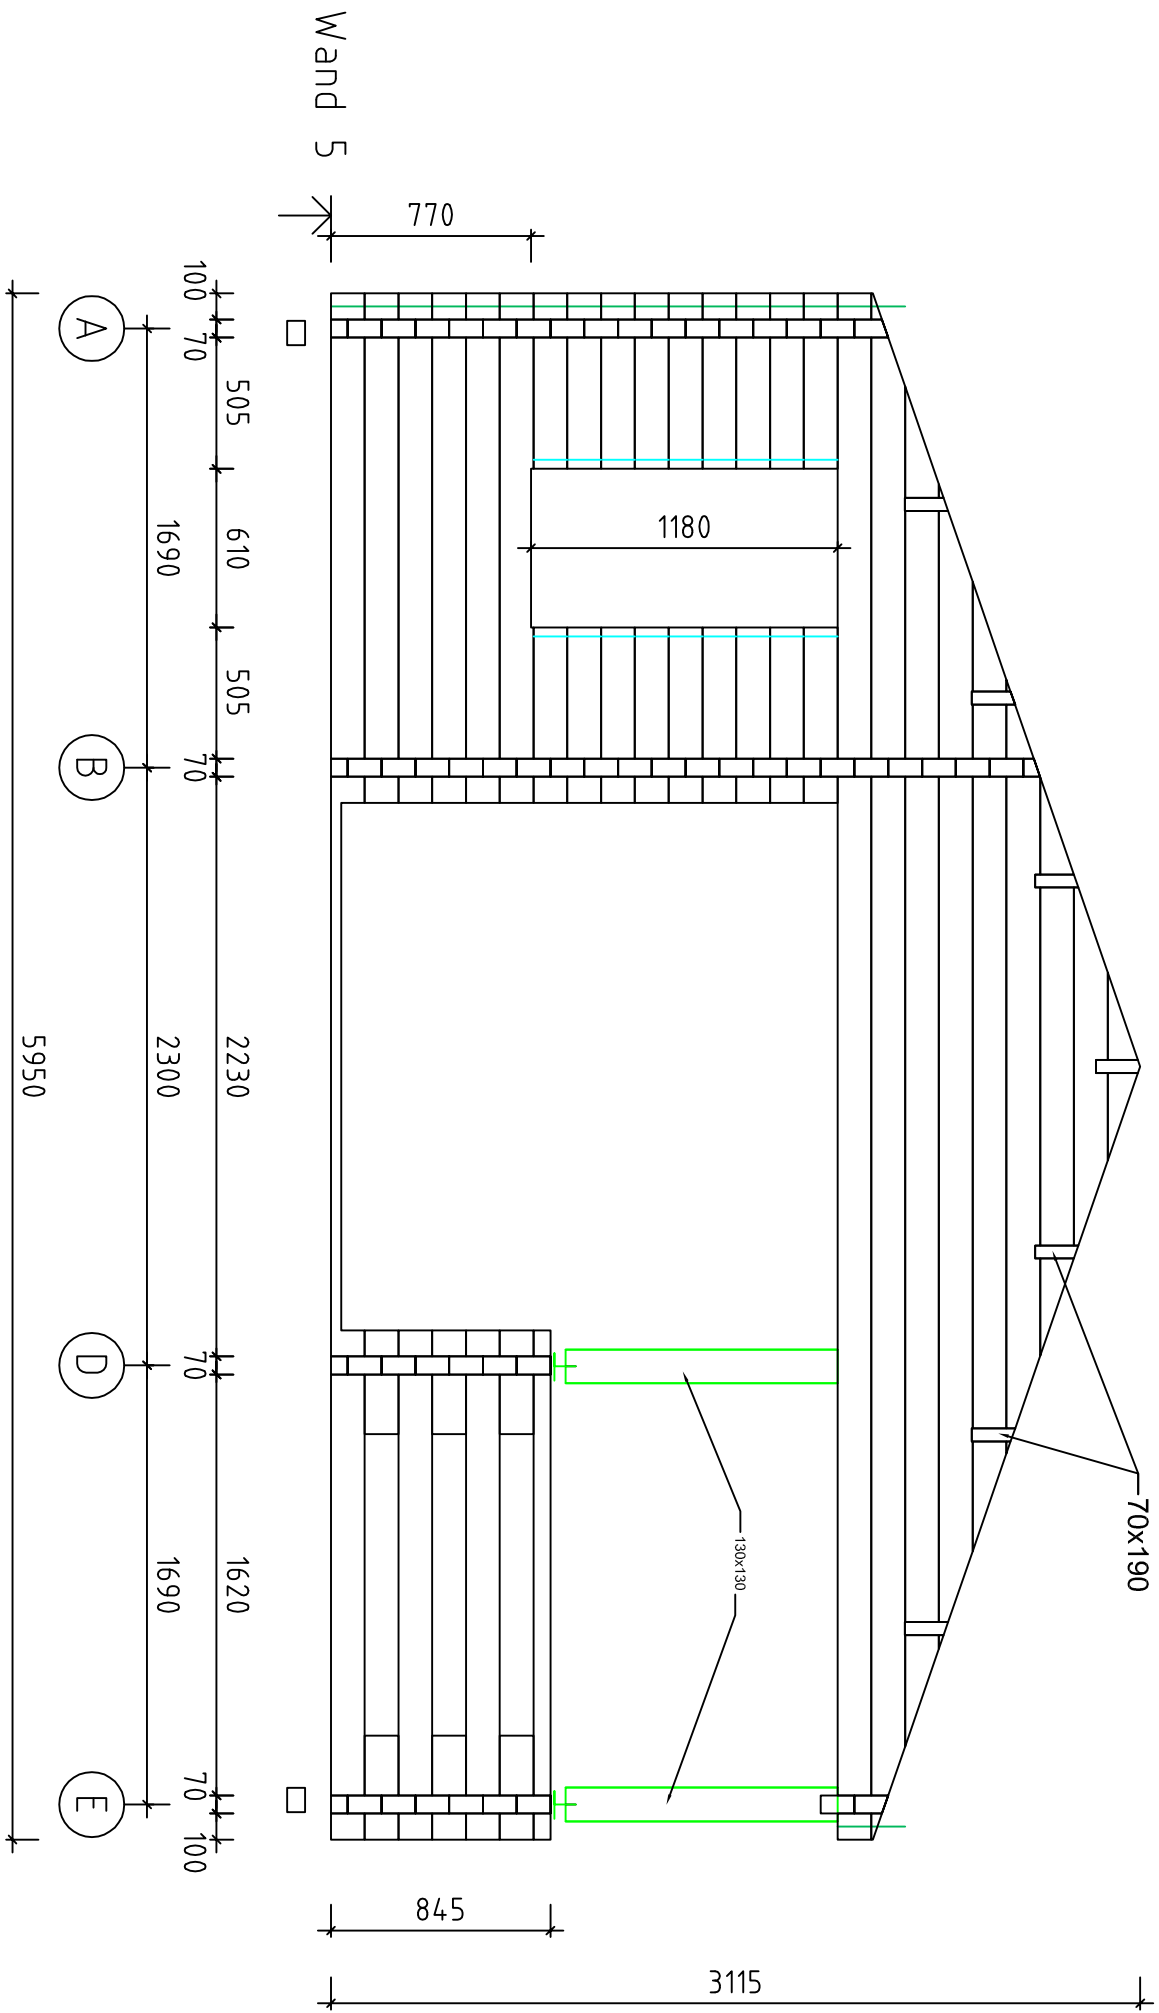


Almeria A///70/20

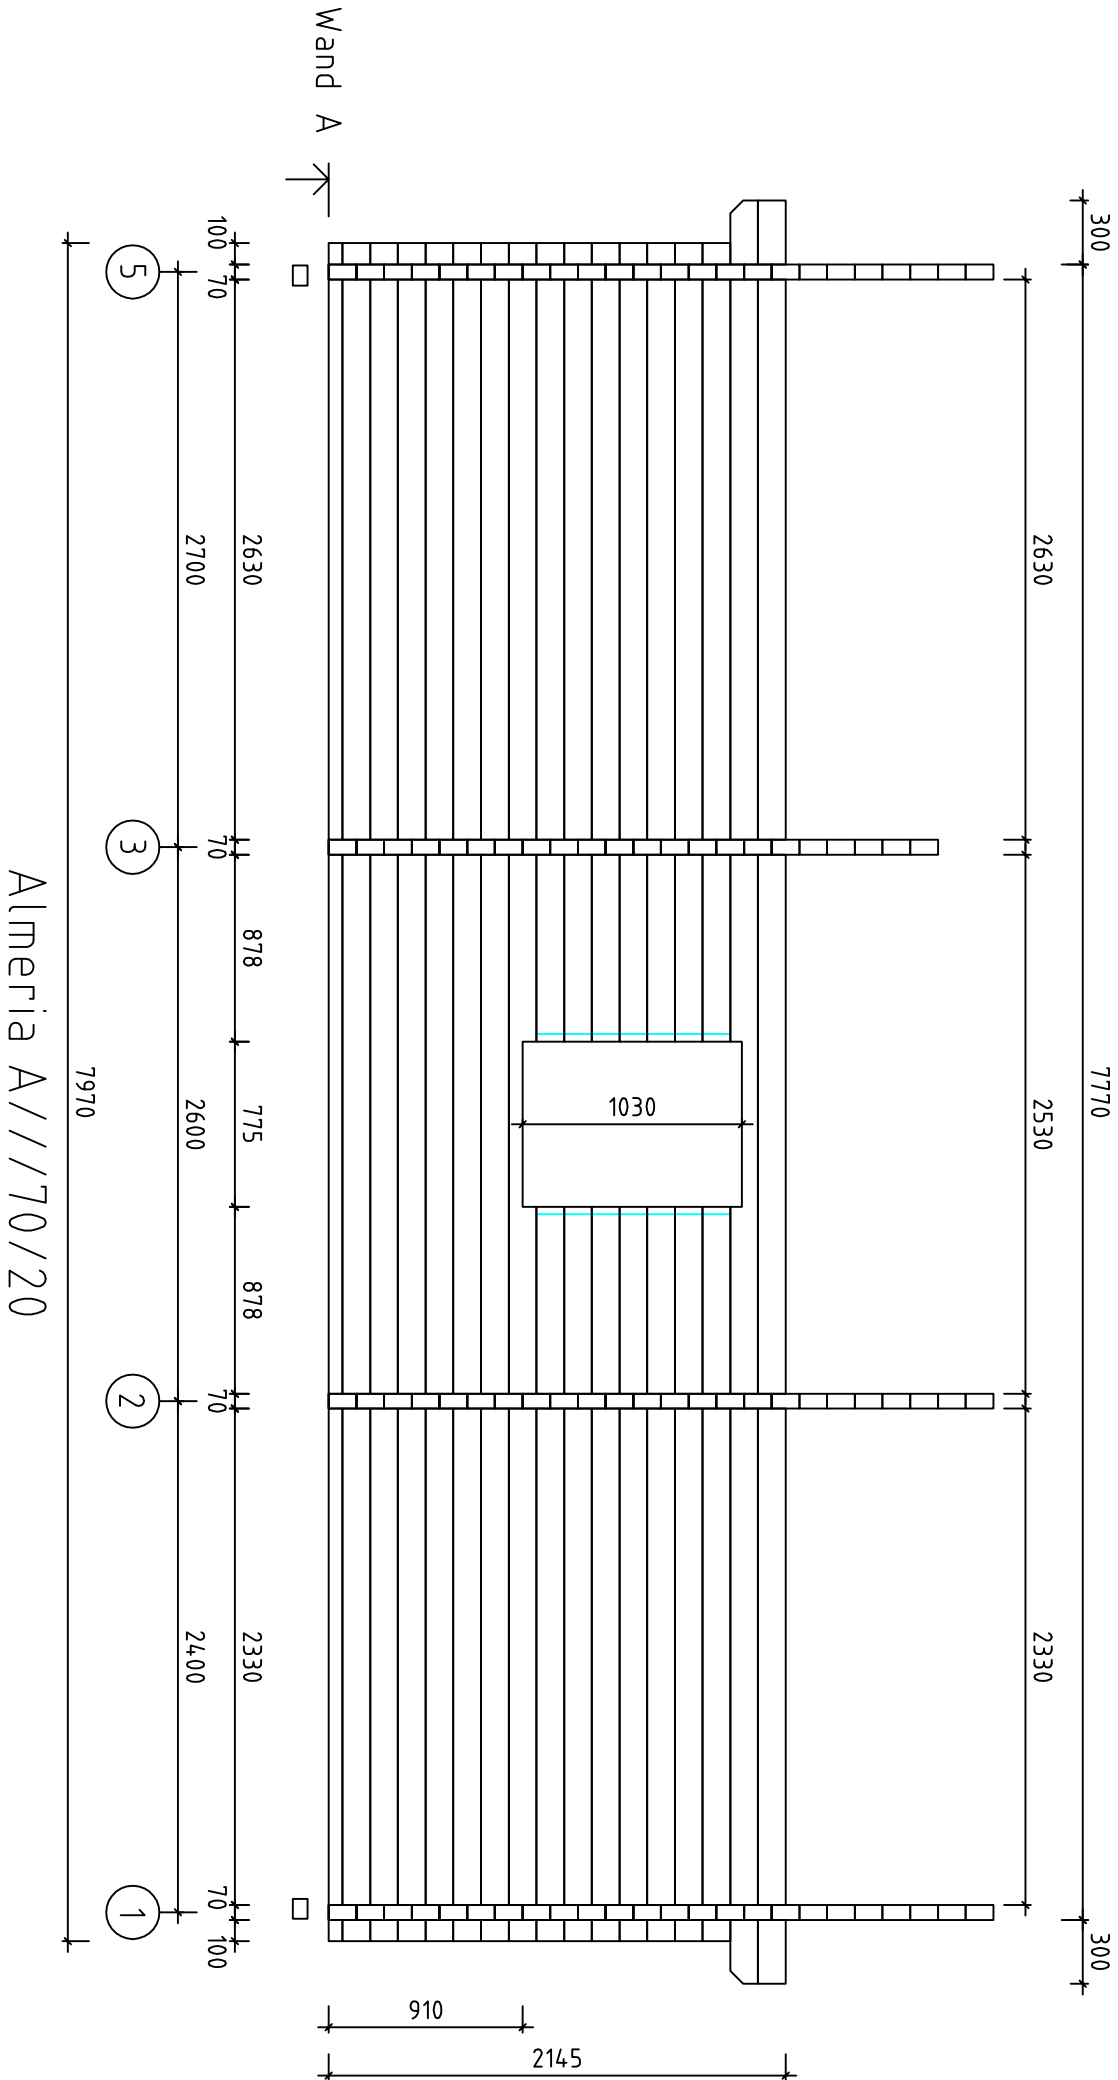

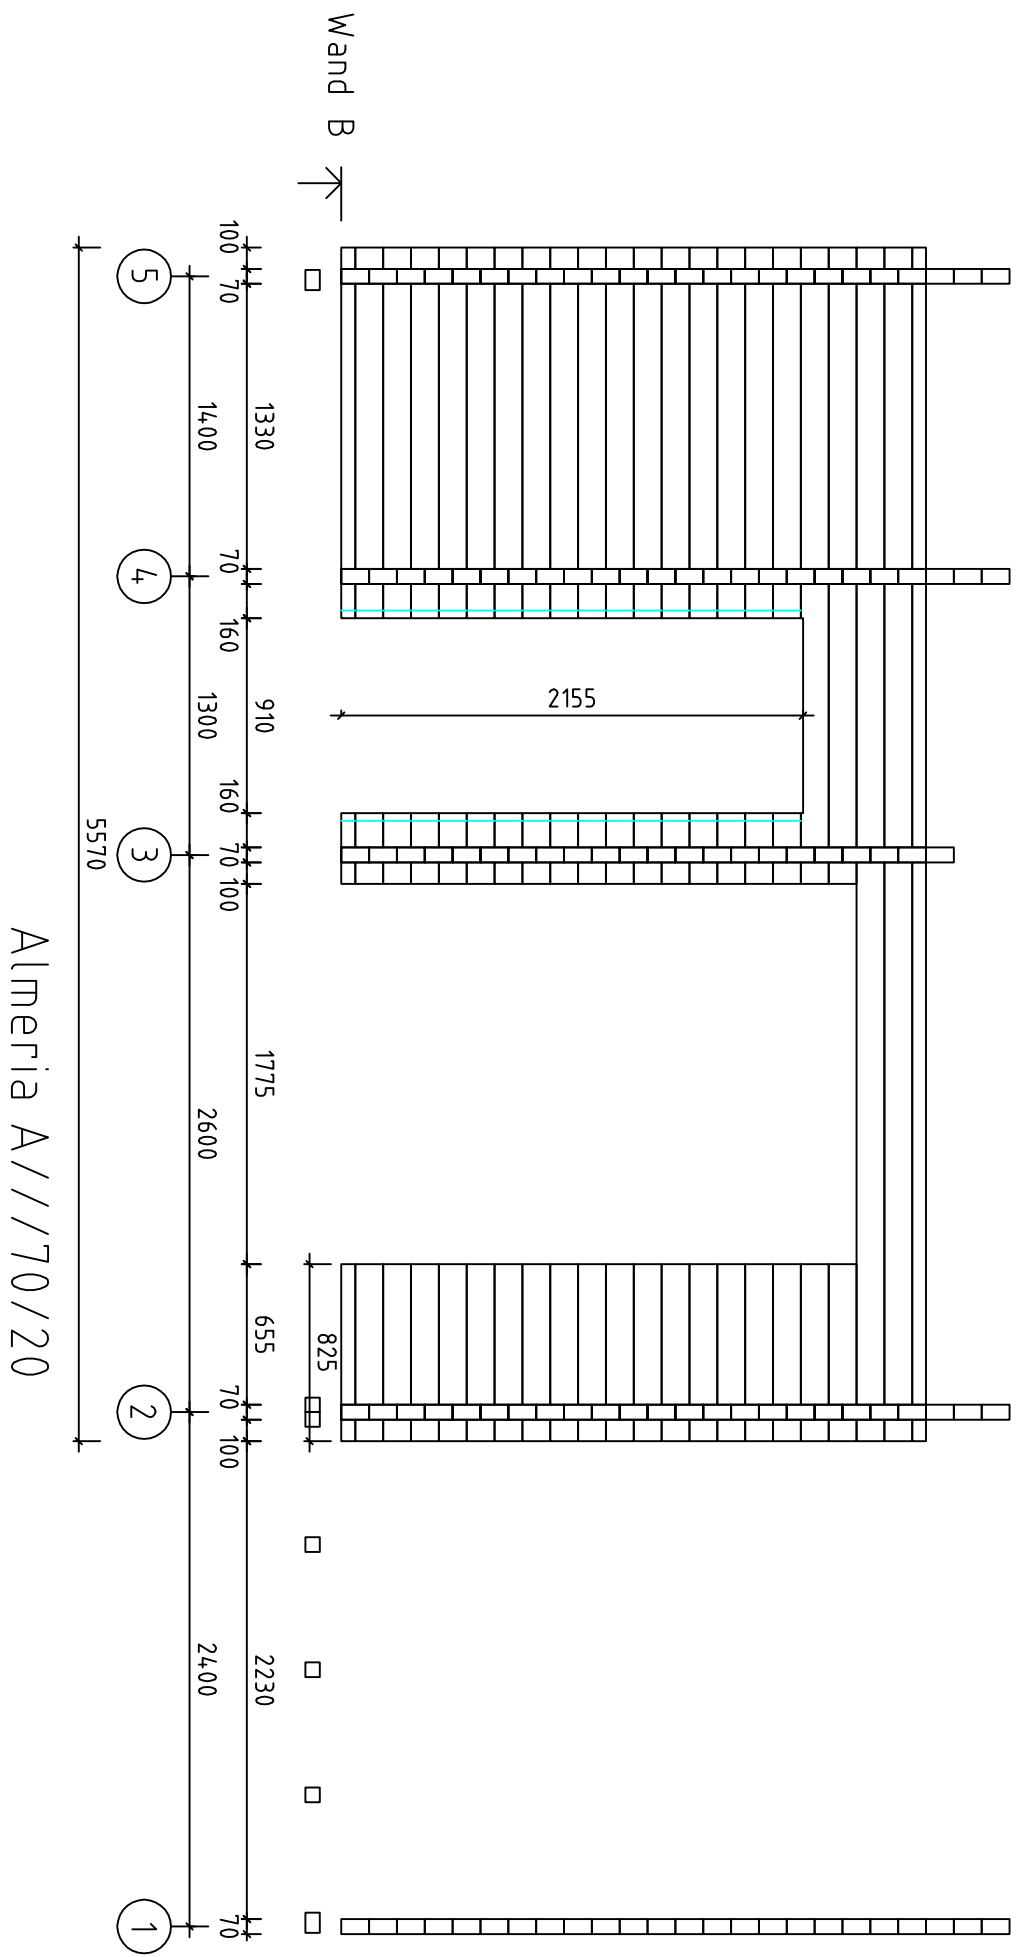

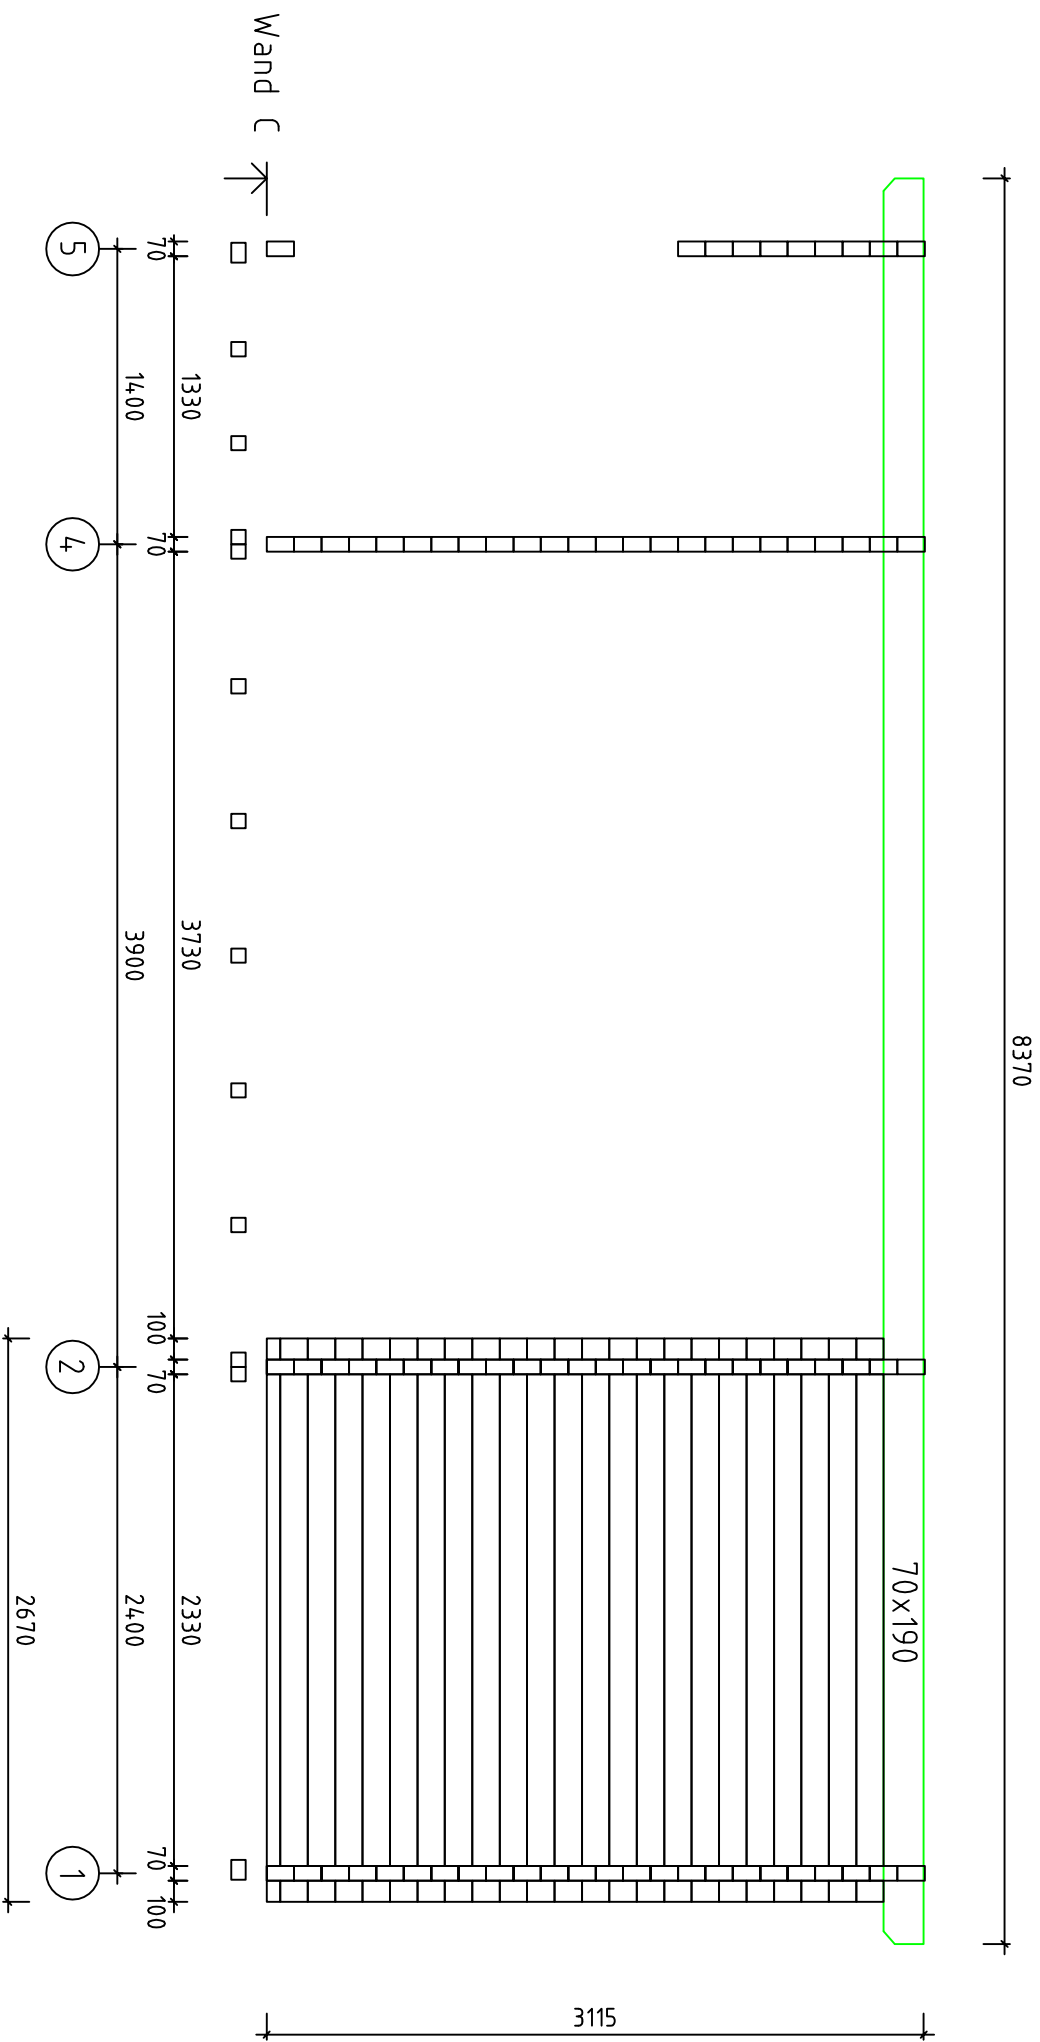




Almeria A///70/20

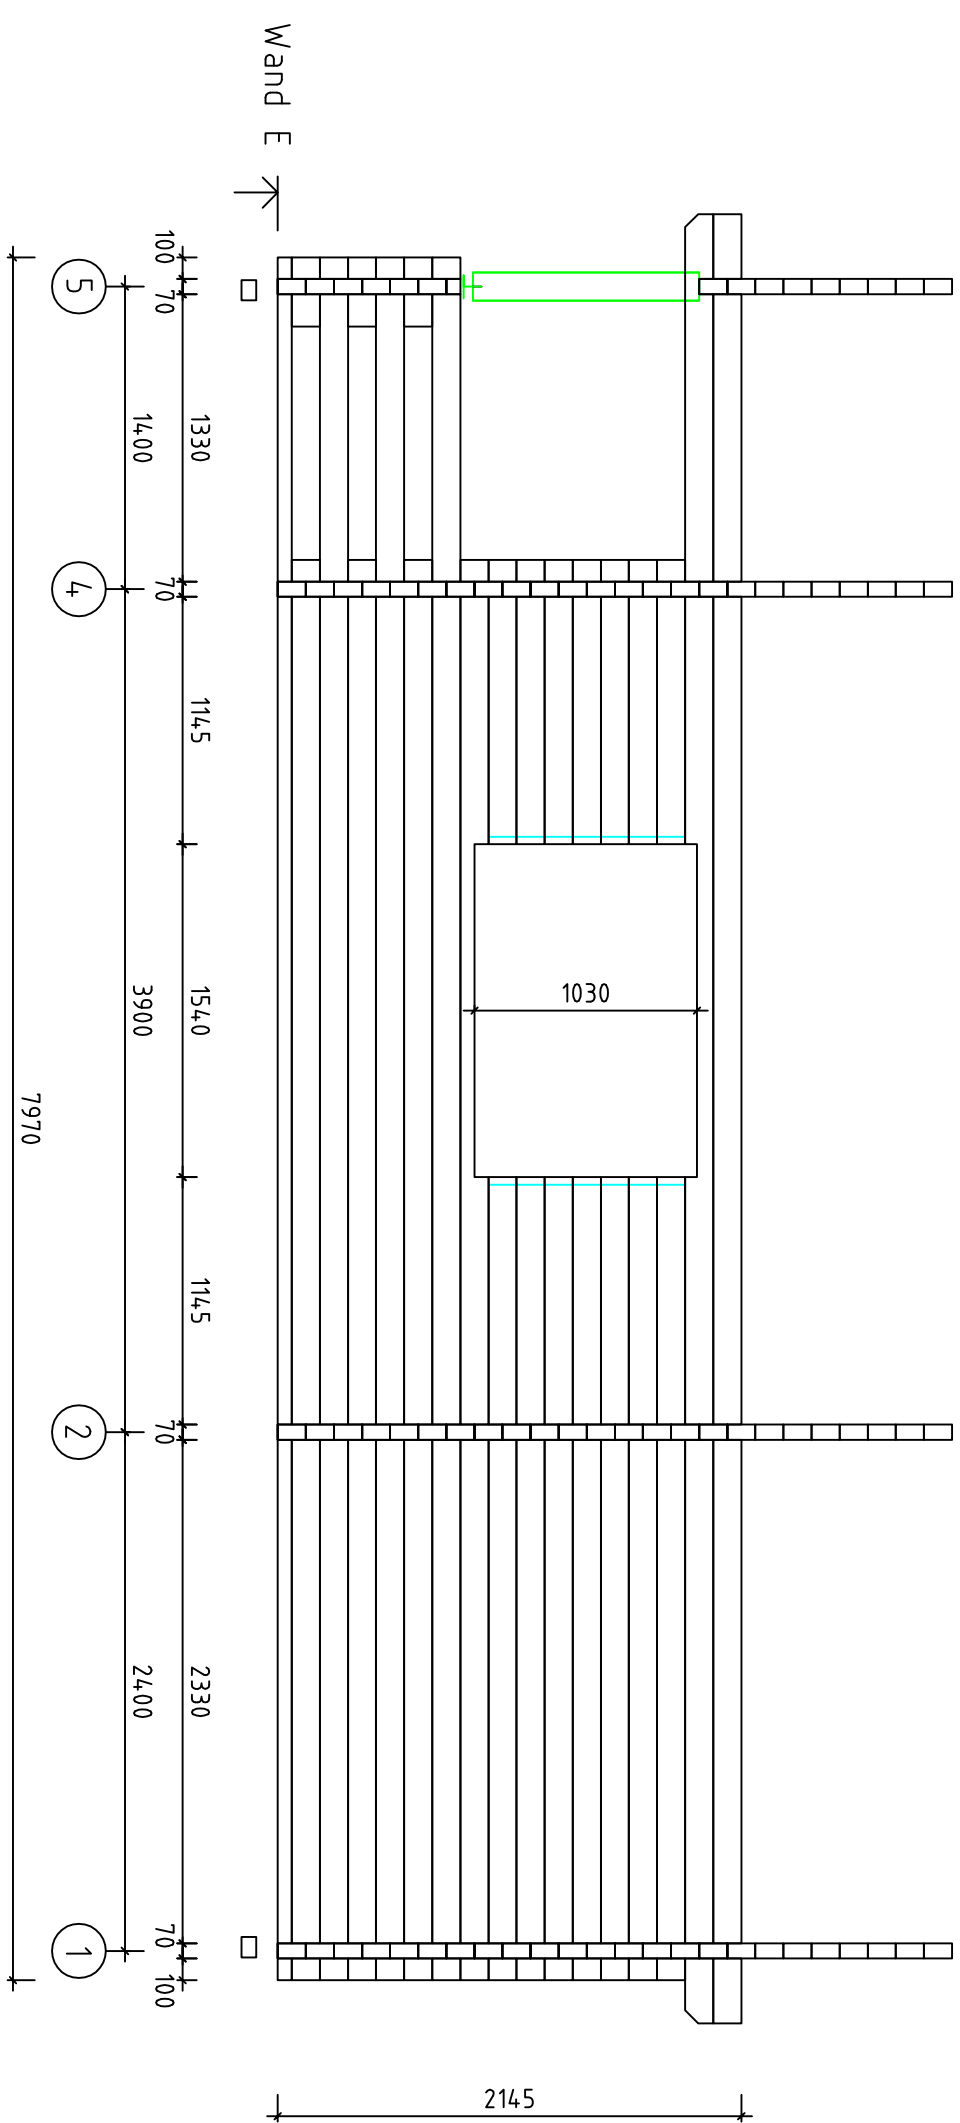

Almeria A///70/20


BC

Fenster 1530x990

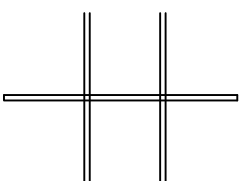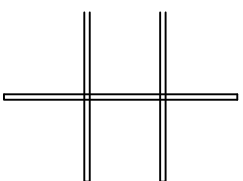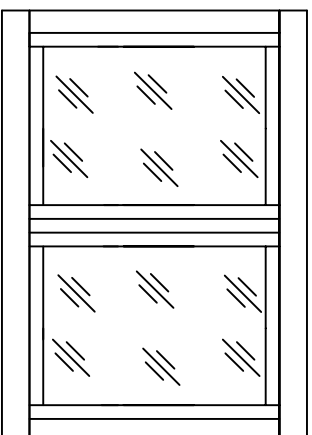



C

Tür 890x2090

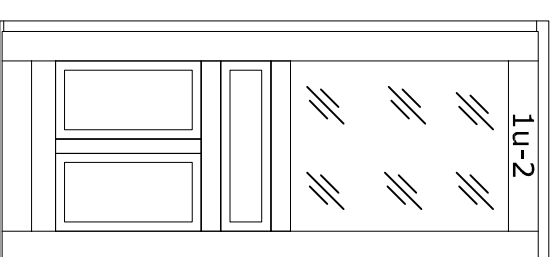



BC

Fenster 765x990

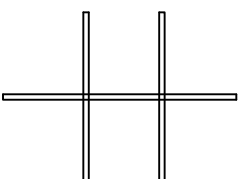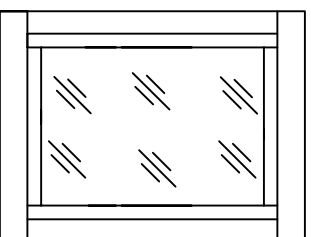

BC

Fenster 600x1140

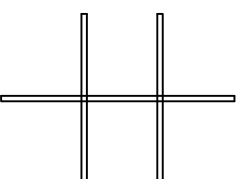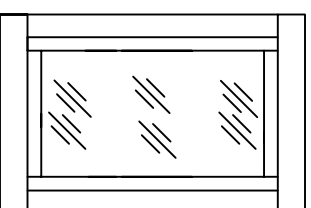

Tür 890x2115 (innentür)

